FEEDER SECTION DIAGRAM

KNIFE SWITCHES AND REMOTE CONTROL DISCONNECT BREAKERS ARE INSTALLED AT CERTAIN LOCATIONS, NOT SHOWN HERE, TO PERMIT PORTIONS OF SECTIONS TO BE DEENERGIZED IN EMERGENCY. POWER SUPERVISOR HAS FURTHER INFORMATION.

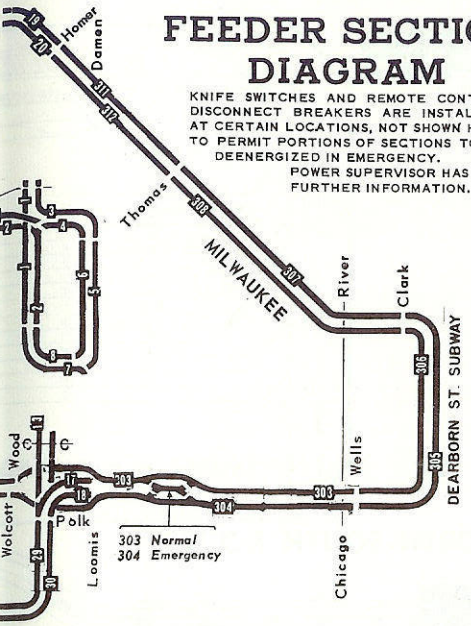

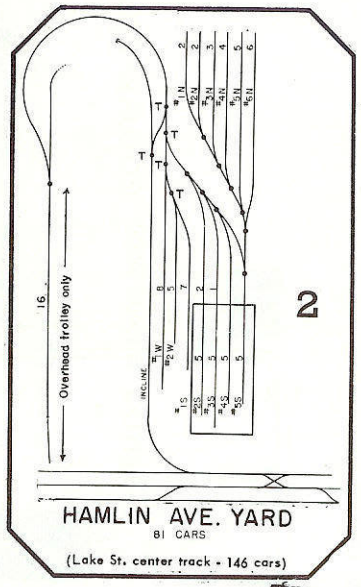

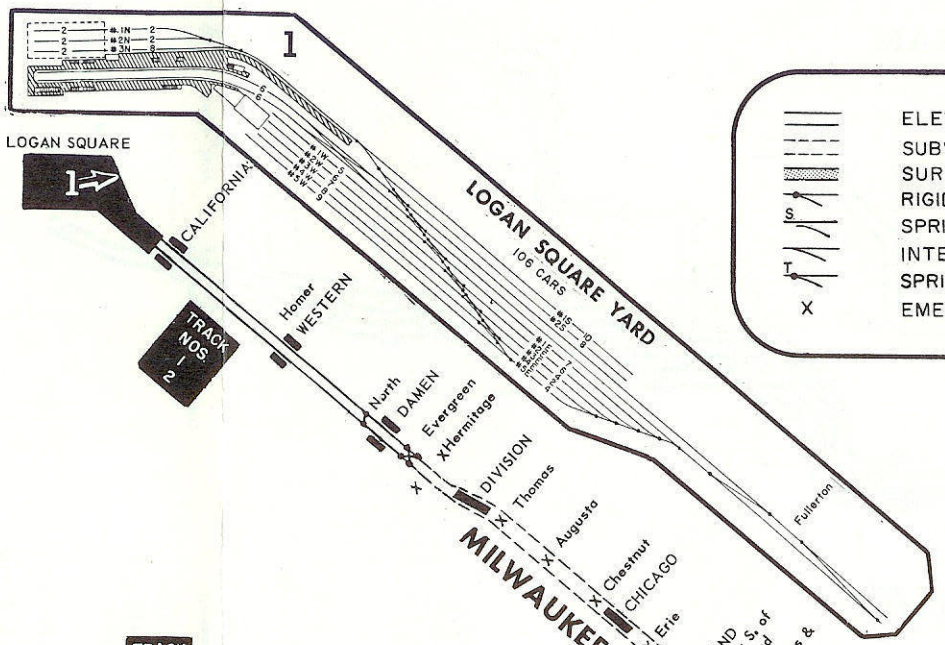

ELEVATED OPERATION
SUBWAY OPERATION
SURFACE OPERATION
RIGID SWITCH
SPRING AND RETURN SWITCH
INTERLOCKED SWITCH
SPRING AND STAY SWITCH
EMERGENCY EXIT IN SUBWAY

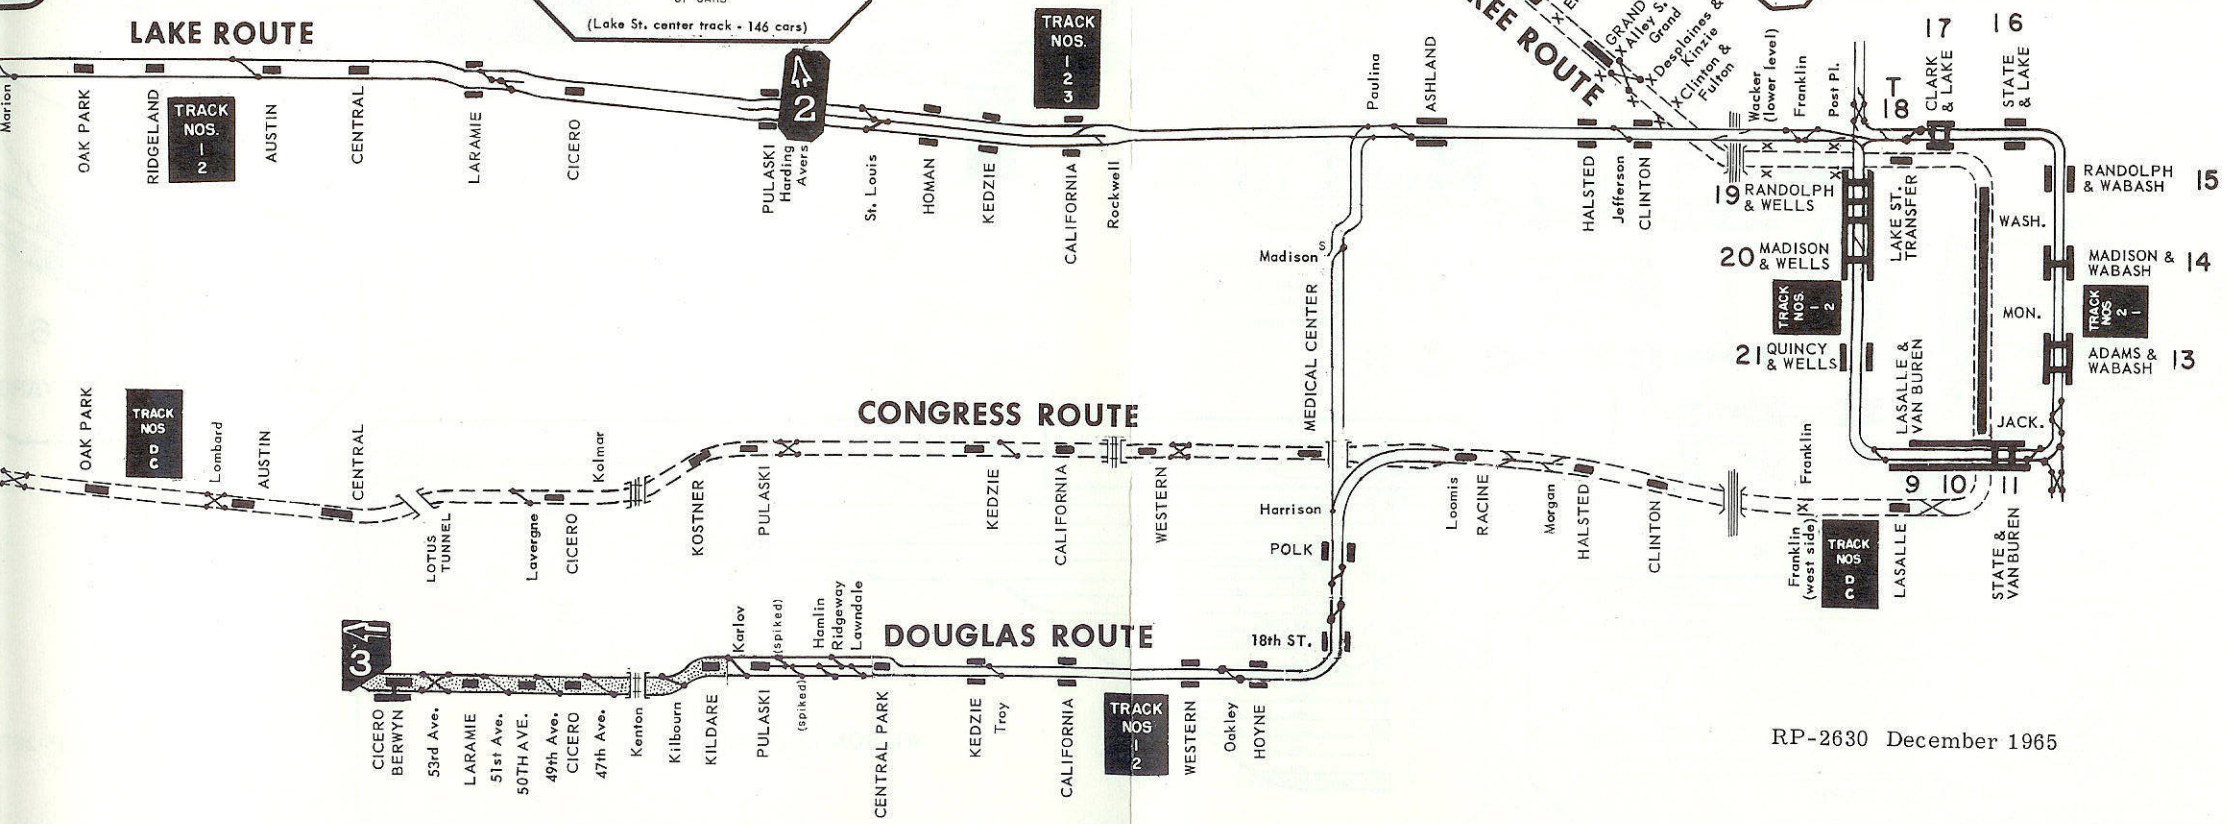

RP-2630 December 1965